LONG SECTION OF
CONSTRUCTED REED BED
Scale 1:100

PLAN OF
CONSTRUCTED REED BED
Scale 1:100

CROSS SECTION OF
CONSTRUCTED REED BED
Scale 1:50

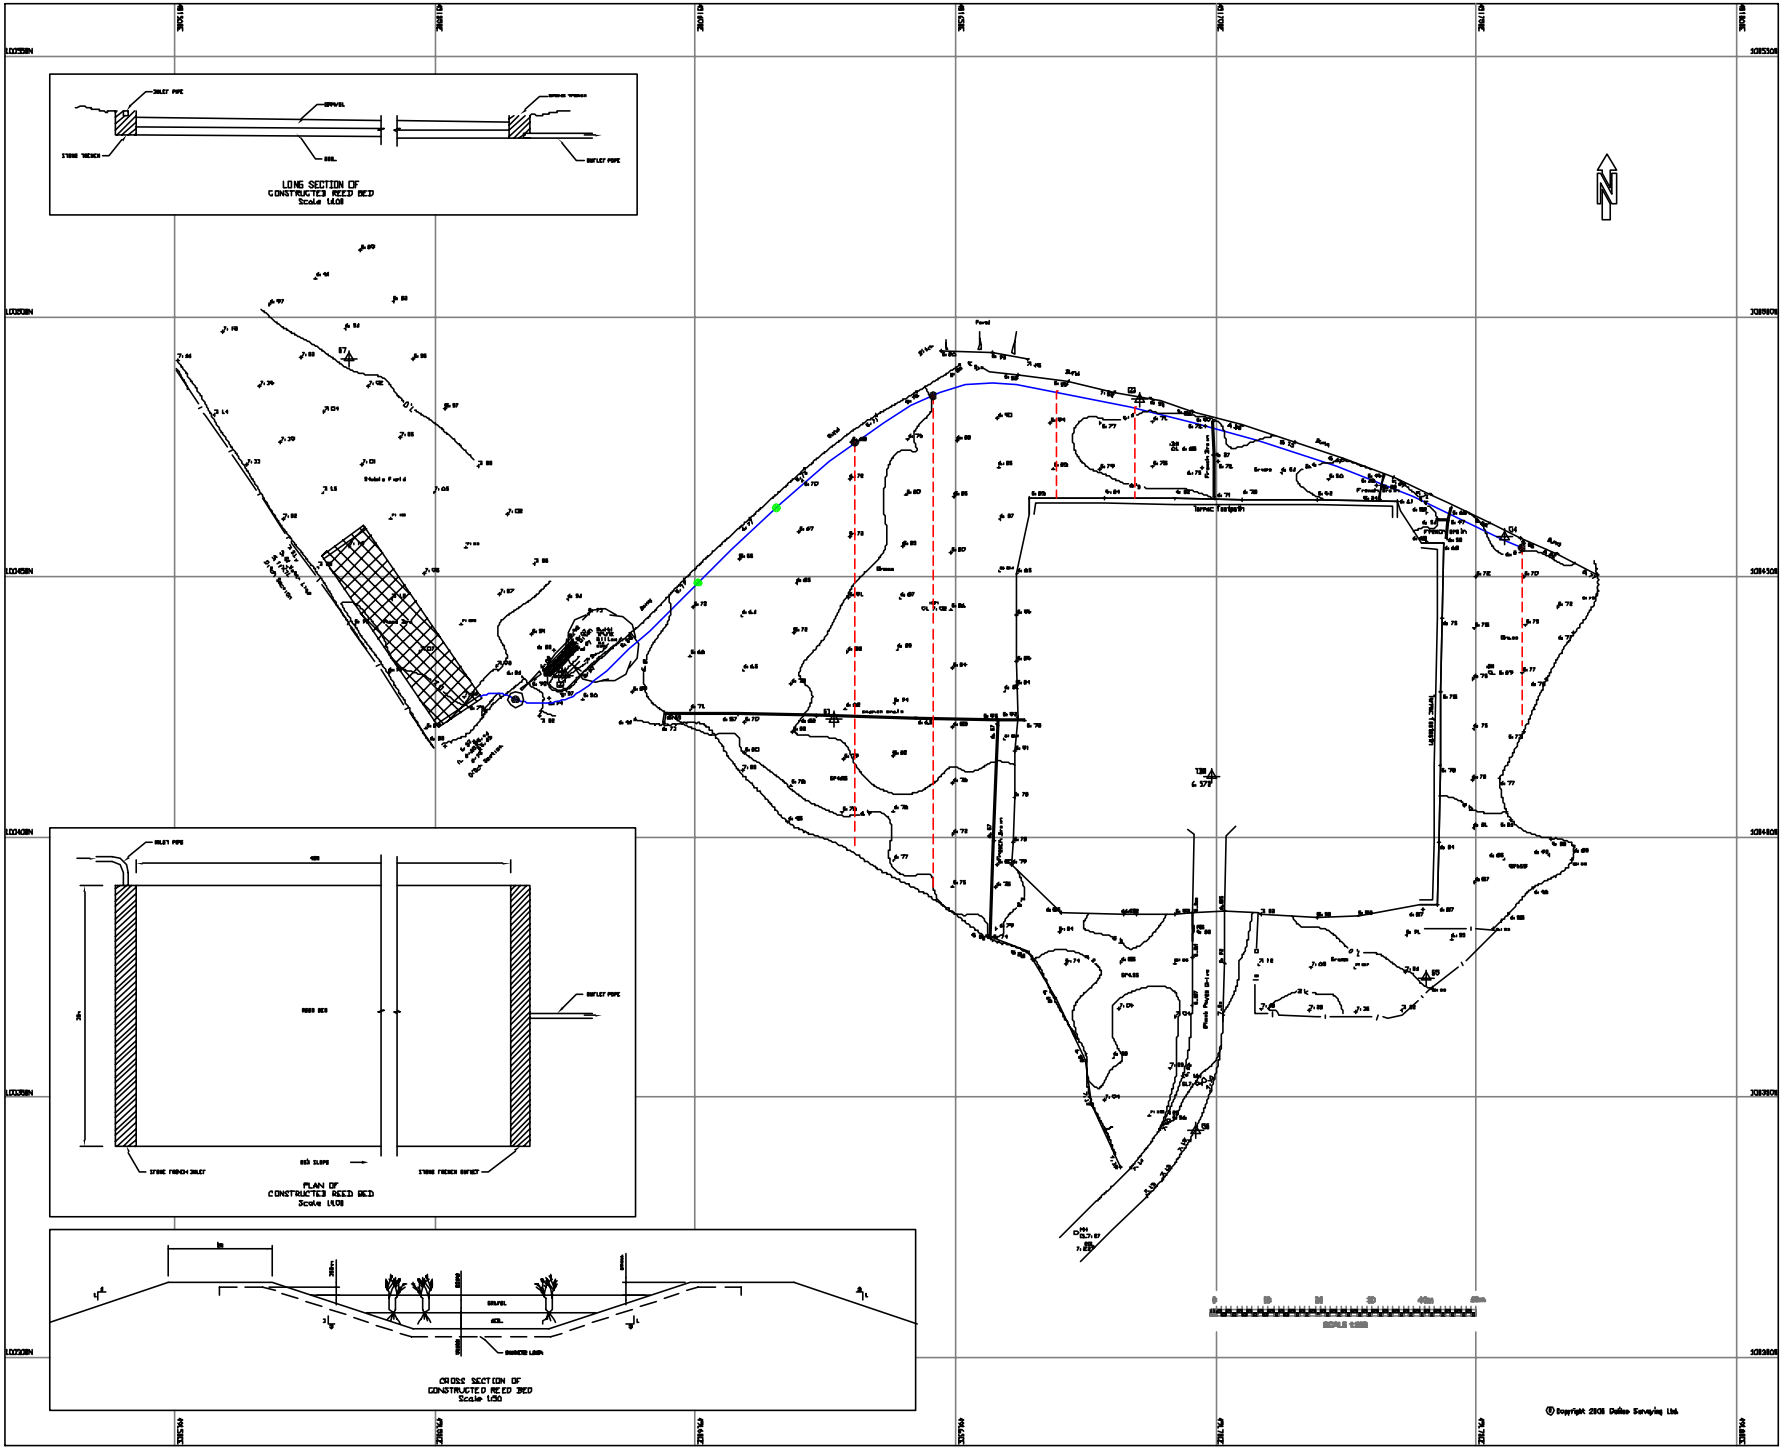
Pond
Tarmac Footpath
French Drain
Stone Drain
Field Ditch Drain
Stone Drain
Stone Drain
Stone